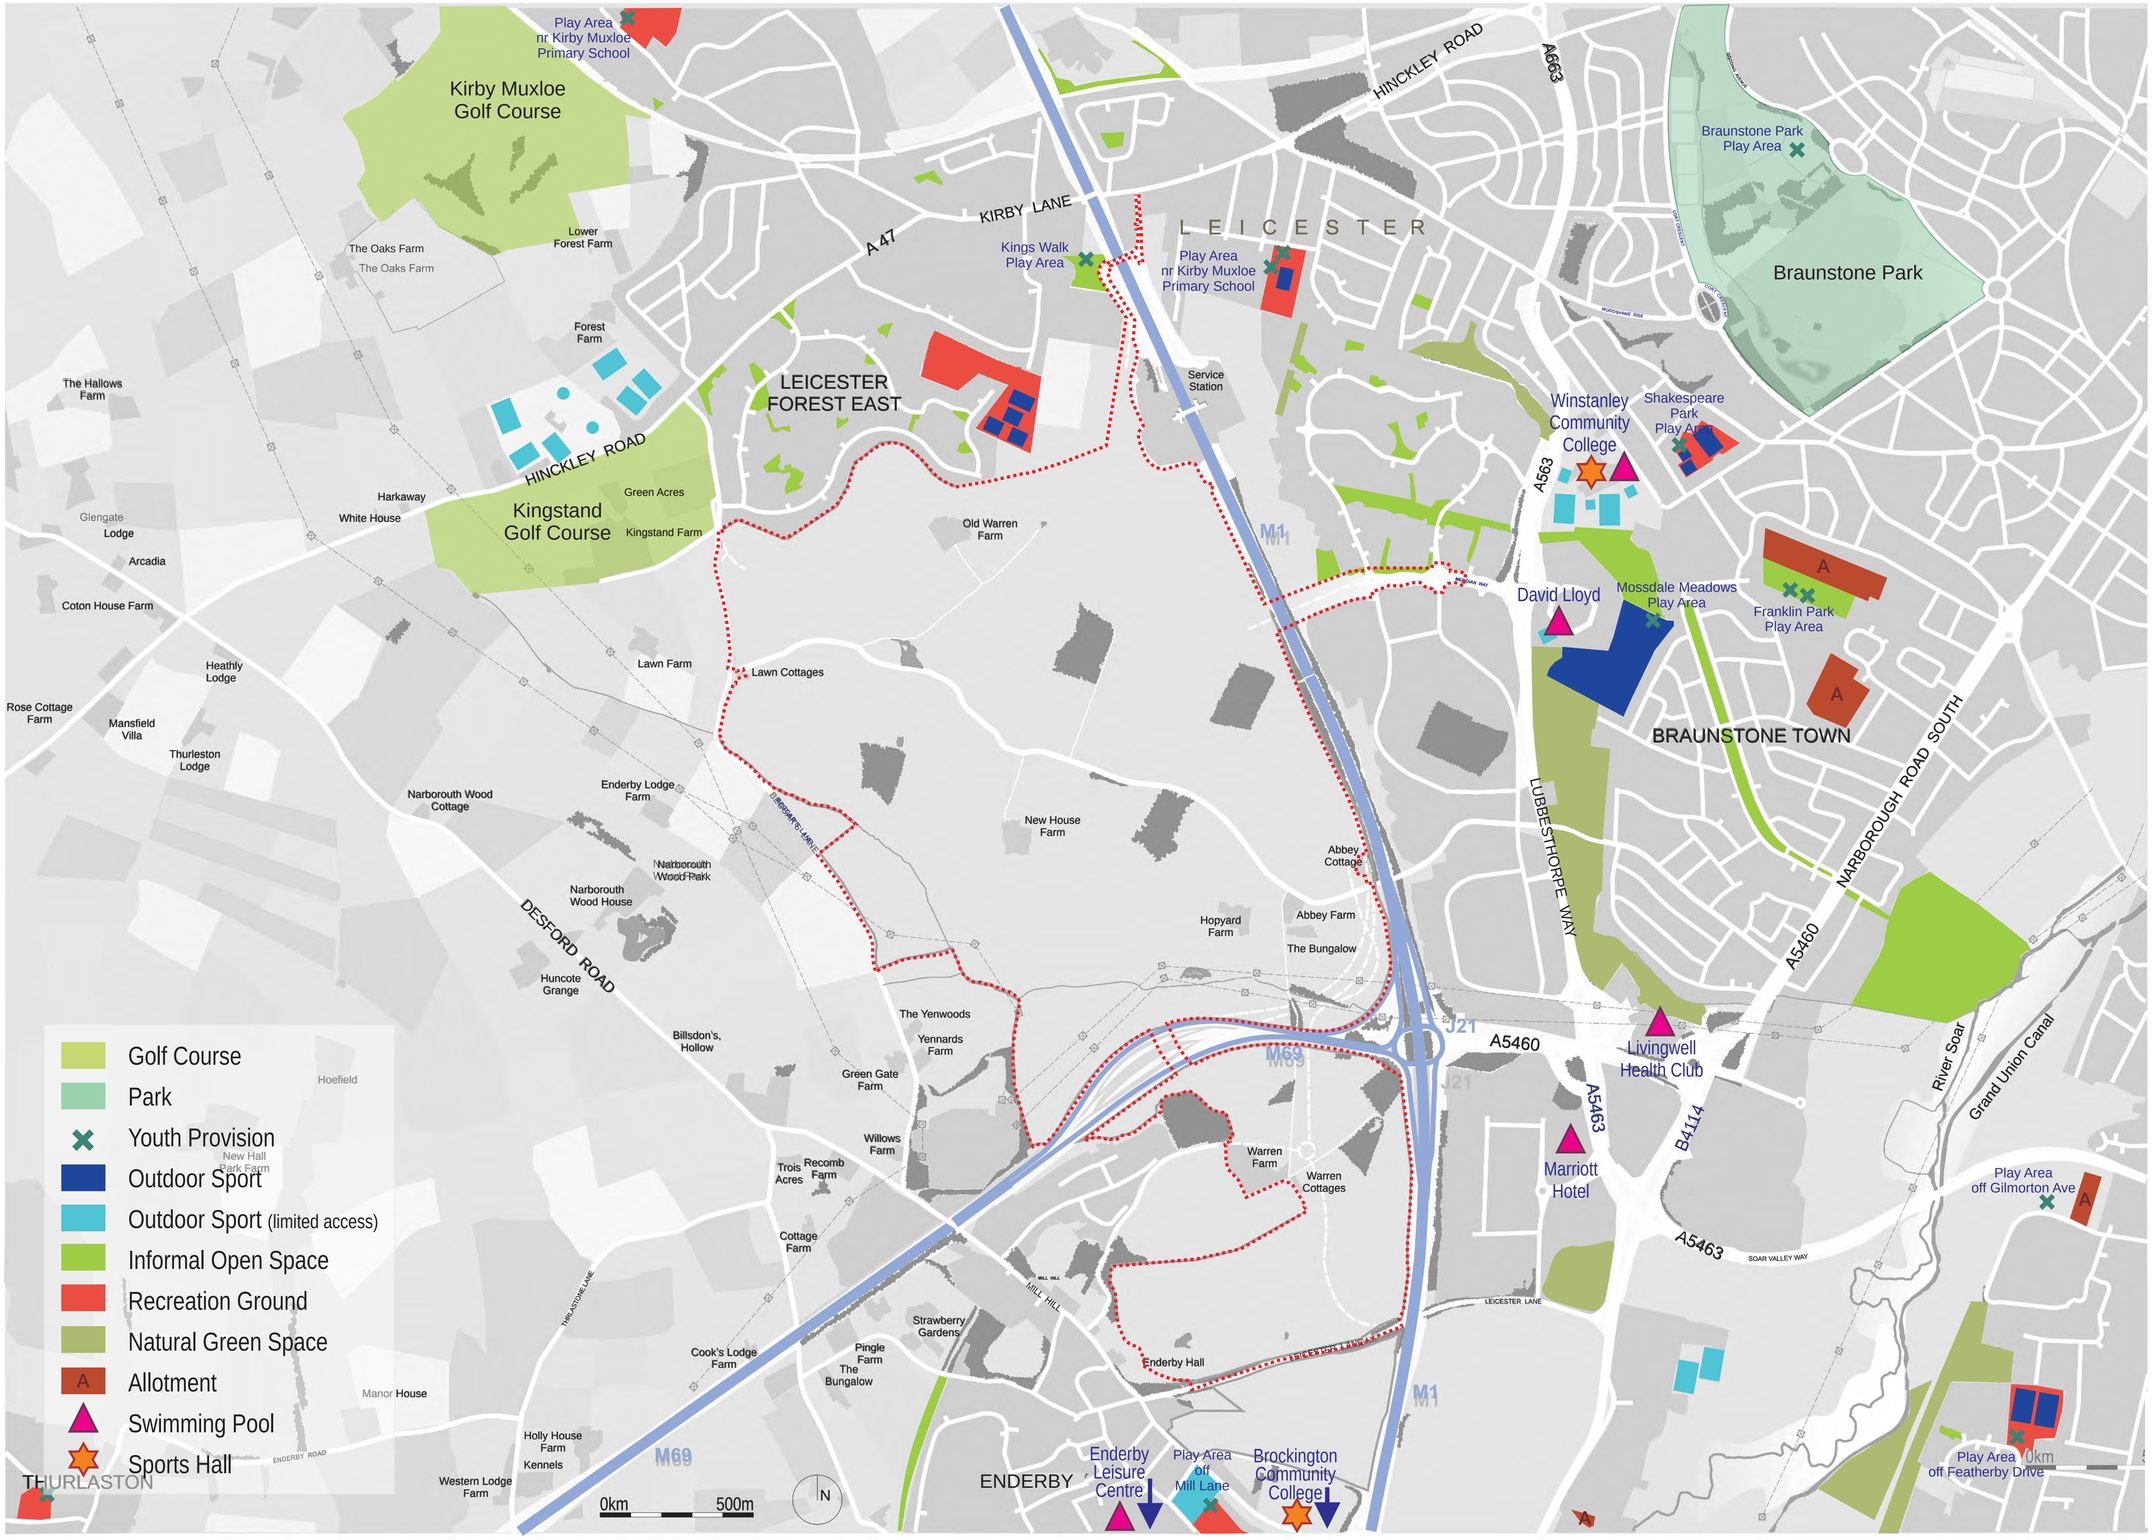

New Lubbesthorpe

David Lock Associates
Town Planning and Urban Design

This drawing is for information purposes only and not for use in construction. **Do NOT scale from this drawing.** All dimensions are to be checked on site and any discrepancies should be immediately reported to the originator of the drawing. All information is copyright protected and may not be used or reproduced without prior permission.

Reproduced by permission of Ordnance Survey on behalf of HMSO. © Crown copyright and database right. All rights reserved. Ordnance Survey **Licence number 100022533**

CREATION DATE: December 2010
LAST REVISED: December 2010

1:10,000 @ A3
1:5,000 @ A1

0m 100 200 300 400m

Lubbesthorpe

Existing Facilities - Leisure and Environment

Figure 5.3

Dwg 059